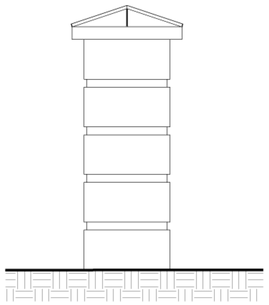

2 SIGN ELEVATION - SOUTHEAST
1/2" = 1'-0"

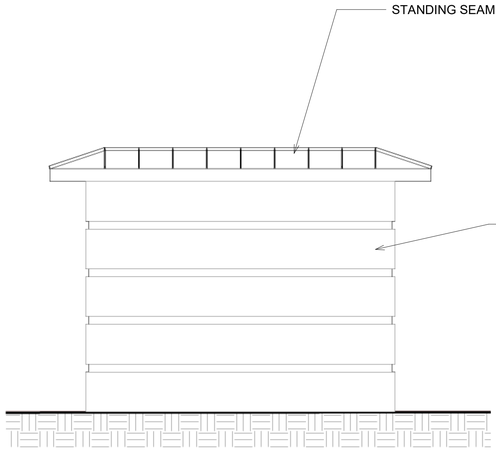


5 SIGN ELEVATION - SOUTHWEST
1/2" = 1'-0"

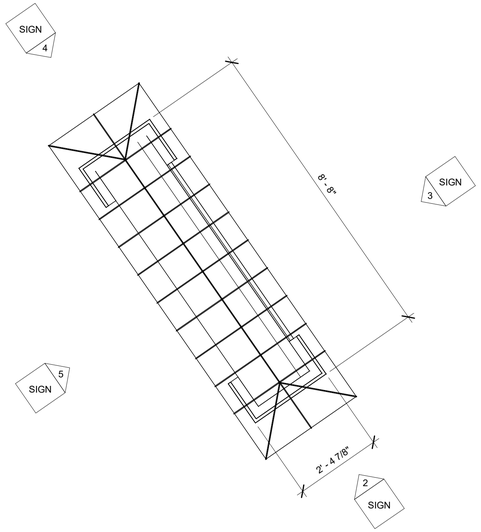


1 SIGN PLAN
1/2" = 1'-0"

NORTH

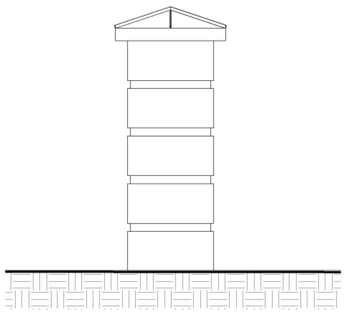

4 SIGN ELEVATION - NORTHWEST
1/2" = 1'-0"

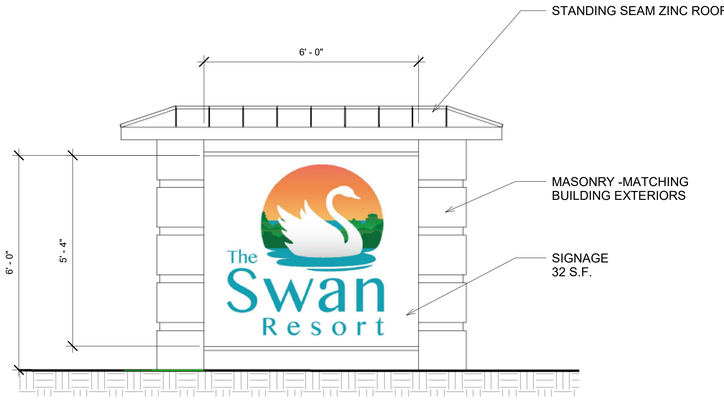


3 SIGN ELEVATION - NORTHEAST
1/2" = 1'-0"

LAKE STREET ARCHITECTURE
scott@lakestreetarchitecture.com

**PRELIMINARY**
**3/31/17**

| No. | Description | Date |
|---|---|---|
| | | |

SWAN
RESORT
17220 1ST STREET
ARCADIA, MICHIGAN 49613

SWAN MONUMENT SIGN

| | |
|---|---|
| Project number | Project Number |
| Date | Issue Date |
| Drawn by | Author |
| Checked by | Checker |

# SIGN

| | |
|---|---|
| Scale | 1/2" = 1'-0" |

3/31/2017 3:01:03 PM