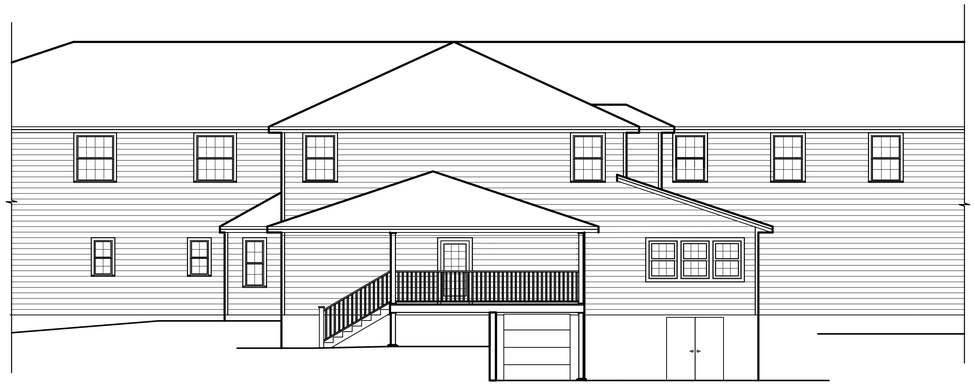

1 EAST ADDITION TO THE MAIN INN BUILDING - EAST ELEVATION

Scale: 1/8" = 1'-0"

2 EAST ADDITION TO THE MAIN INN BUILDING - NORTH ELEVATION

Scale: 1/8" = 1'-0"

3 NORTH ADDITION TO THE MAIN INN BUILDING - NORTH ELEVATION

Scale: 1/8" = 1'-0"

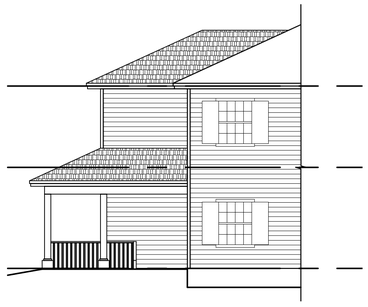

4 NORTH ADDITION TO THE MAIN INN BUILDING - WEST ELEVATION

Scale: 1/8" = 1'-0"

CAMP ARCADIA

SHORELINE STABILIZATION, UPLAND IMPROVEMENTS, & BUILDING ADDITIONS

Owner:

LUTHERAN CAMP ASSOCIATION

SMITHGROUP JJR

44 EAST MIFFLIN STREET
SUITE 500
MADISON, WI 53703
608.251.1177
www.smithgroupjjr.com

CORNWELL ARCHITECTS

401 E FRONT ST
TRAVERSE CITY, MI 49686
231.946.7711

ISSUED FOR	REV	DATE
ZONING PERMIT REVIEW		11APR18

SEALS AND SIGNATURES

KEY PLAN

PROJECT NORTH

DRAWING TITLE

BUILDING ADDITION ELEVATIONS

0' 30' 60' 120'

SCALE: 1" = 60'

SCALE

21292.002

PROJECT NUMBER

G102ZR

DRAWING NUMBER

FILE:C:\Users\vnovak\appdata\local\temp\AcPublish_19128\21292-0101a.dwg USER:vnovak DATE:Apr. 11 2018 TIME: 03:59 pm