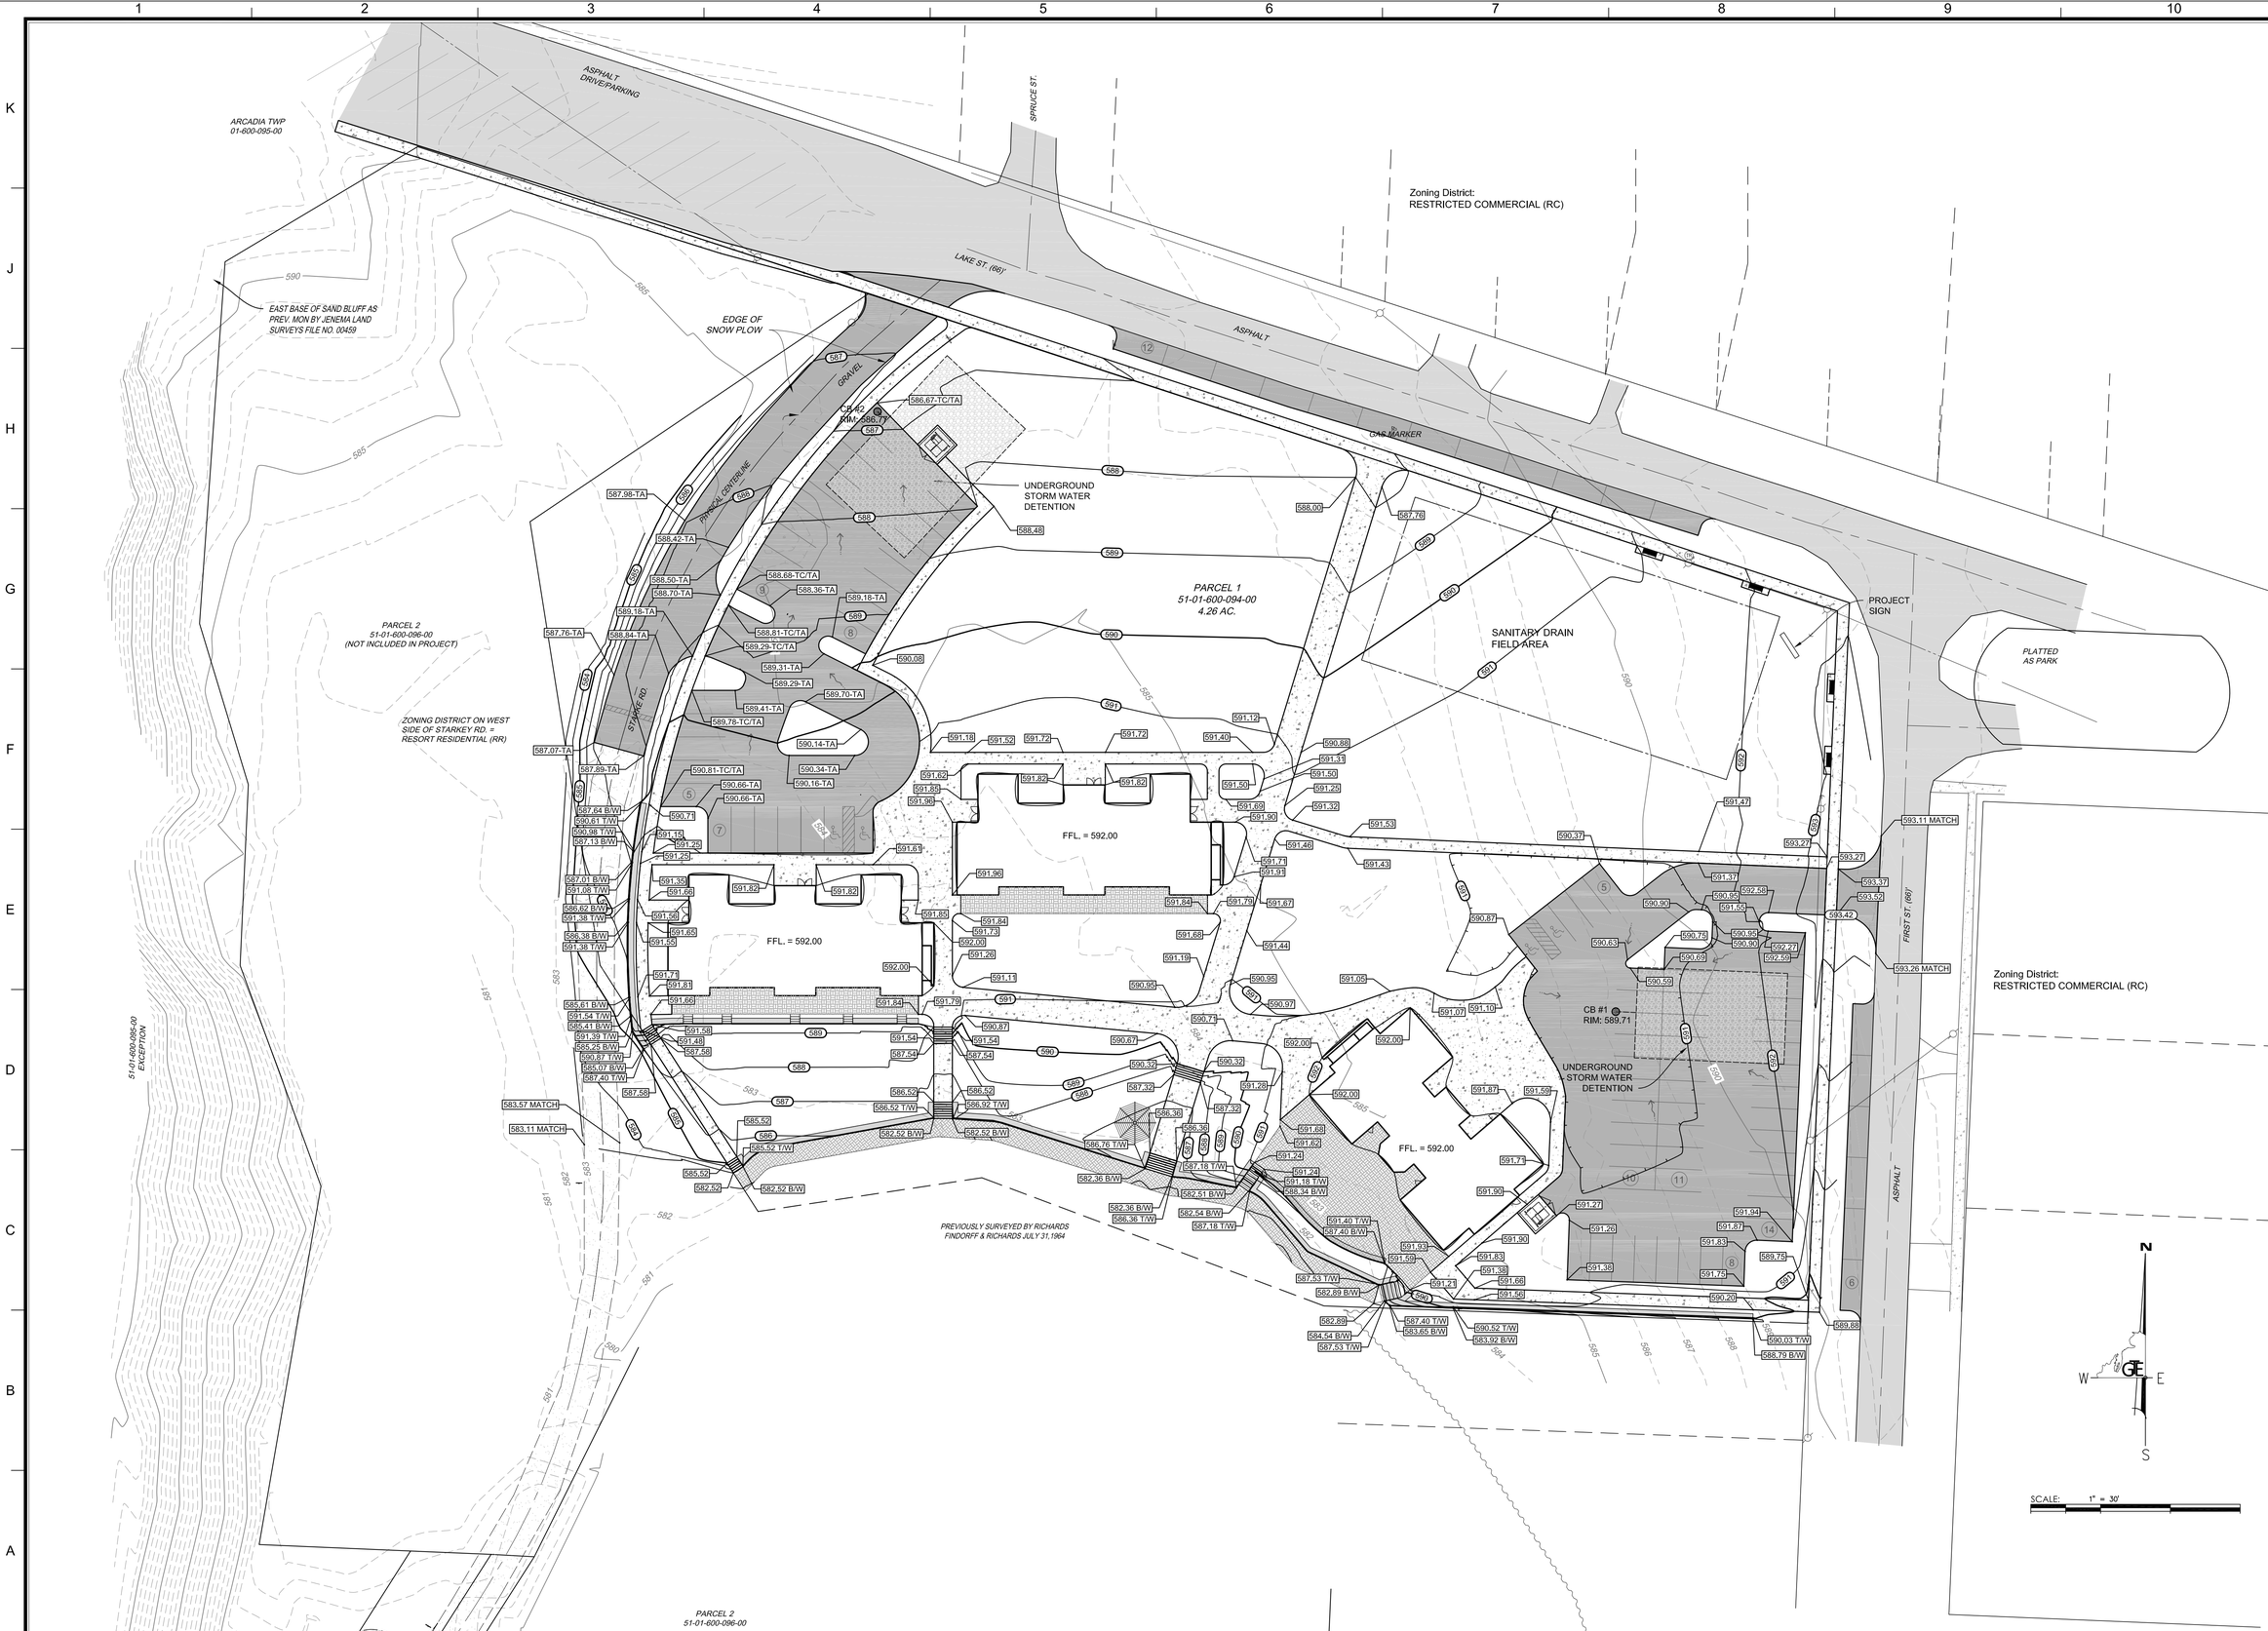

GRAND TRAVERSE ENGINEERING, LLC.
Civil Engineering
Planning
Surveying
Construction Services
PO Box 227
Traverse City, MI 49685-0227
Phone: 231-218-4986
Email: jeff@gteengineeringtc.com

GRAND TRAVERSE ENGINEERING, LLC

REV. NO.	REVISION DESCRIPTION	DATE

SEAL

COPYRIGHT 2017 © Grand Traverse Engineering, LLC - ALL RIGHTS RESERVED - This Document and the subject matter contained herein is proprietary and is not to be used or reproduced without the written permission of Grand Traverse Engineering, LLC.

PAUL SMITH
THE SWAN RESORT, LLC
SECTION 10, T24N, R16W, ARCADIA TOWNSHIP
MANISTEE COUNTY, MICHIGAN

DATE:	APRIL 1, 2017
GTE PROJ. #:	16010
DRAWN:	JAC
DESIGNED:	JAC
CHECKED:	JAC
PROJ. MGR.:	JAC

GRADING PLAN

CG-101

SHEET 2 OF 2